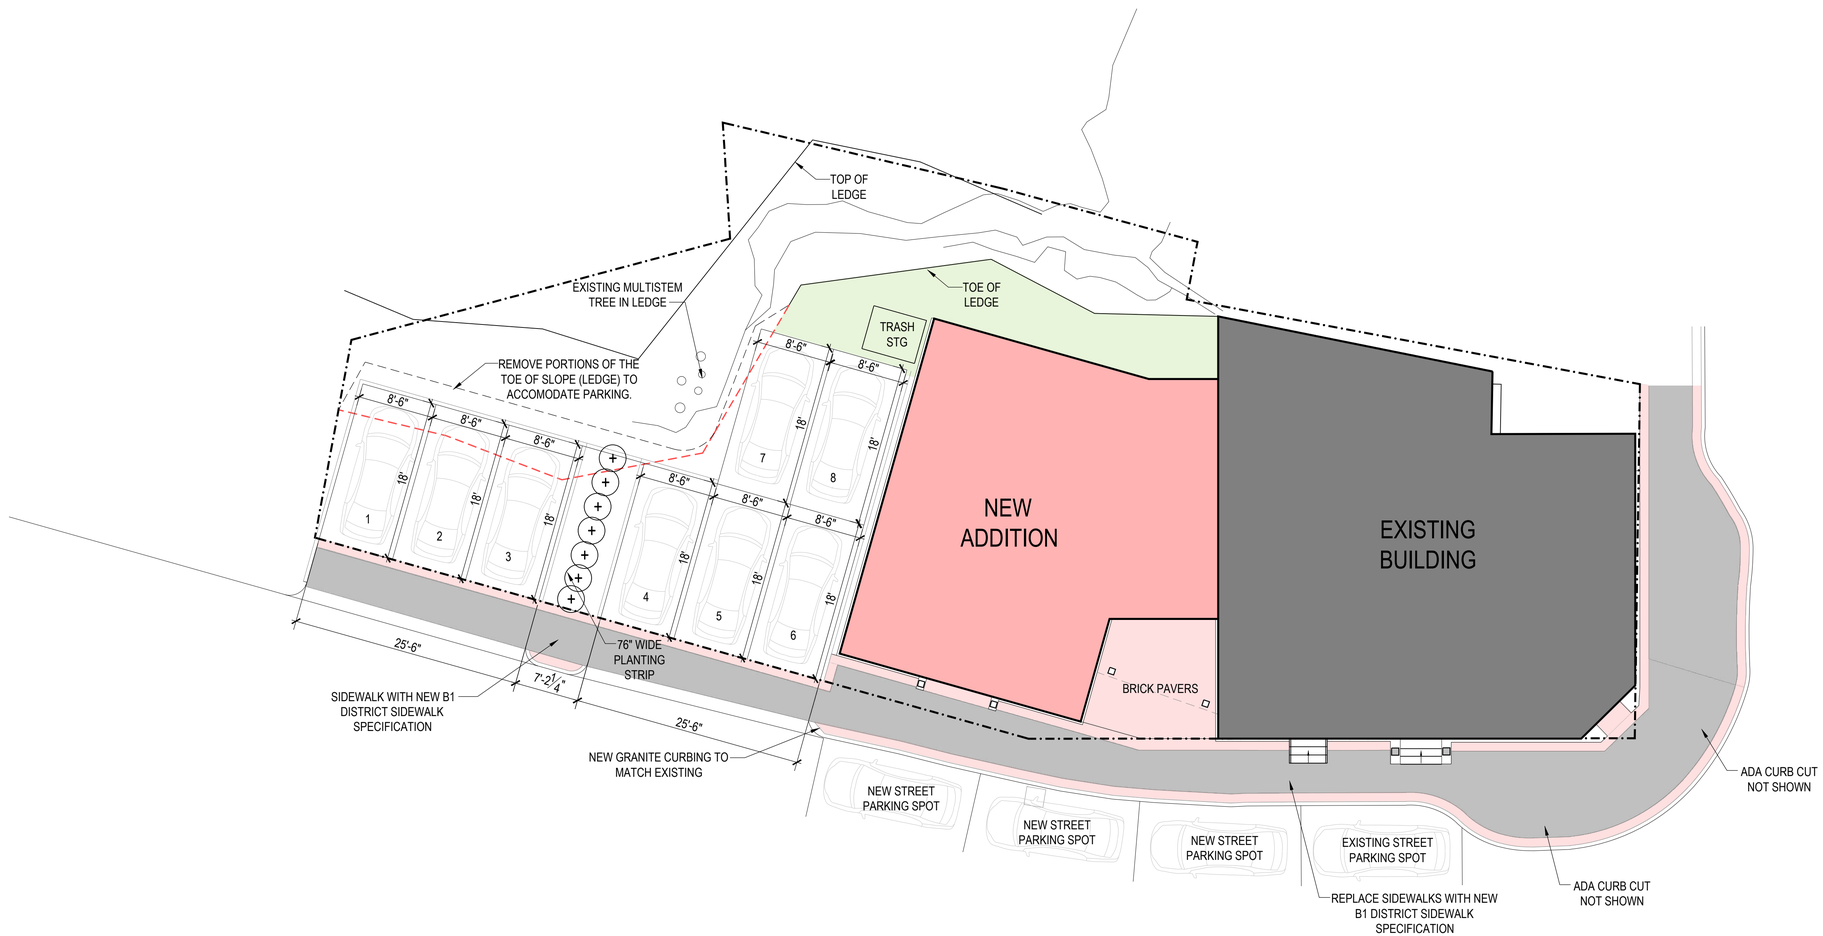

1 Site Plan Diagram
Scale: 1/8"=1'-0"

DO NOT SCALE - GC TO VERIFY ALL DIMENSIONS. NOTIFY ARCHITECT OF ANY DISCREPANCY

TUCKER ARCHITECTURE
ARCHITECTURE • LANDSCAPE • INTERIORS
56 Atlantic Avenue, Marblehead, MA
www.TuckerArch.com
(781) 631-3546
Tucker Architecture and Landscape LLC

DOCUMENT OWNERSHIP:
THIS DOCUMENT ALONG WITH THE DESIGN IDEAS AND ILLUSTRATIONS AND CALCULATIONS AS AN INSTRUMENT OF PROFESSIONAL SERVICE, IS THE PROPERTY OF TUCKER ARCHITECTURE AND LANDSCAPE, LLC AND PROTECTED BY COPYRIGHT LAWS. THE ILLUSTRATIONS HEREIN ARE NOT TO BE USED IN WHOLE OR IN PART FOR ANY OTHER PROJECT, OWNER, DESIGNER, OR PURPOSE WITHOUT THE EXPRESS WRITTEN AUTHORIZATION FROM JEFF TUCKER.

REGISTERED ARCHITECT
JEFFREY M. TUCKER
No. 50244
MARBLEHEAD, MASSACHUSETTS
COMMONWEALTH OF MASSACHUSETTS

REVISION DATE:
2026 01 13 FOR APPROVALS

NOTE: Not for Construction unless otherwise stamped by Architect

1-3 Essex St.
Marblehead, MA

Site Plan Diagram

NOTE: ORIGINAL DRAWING SET TO 24X36 FULL SCALE